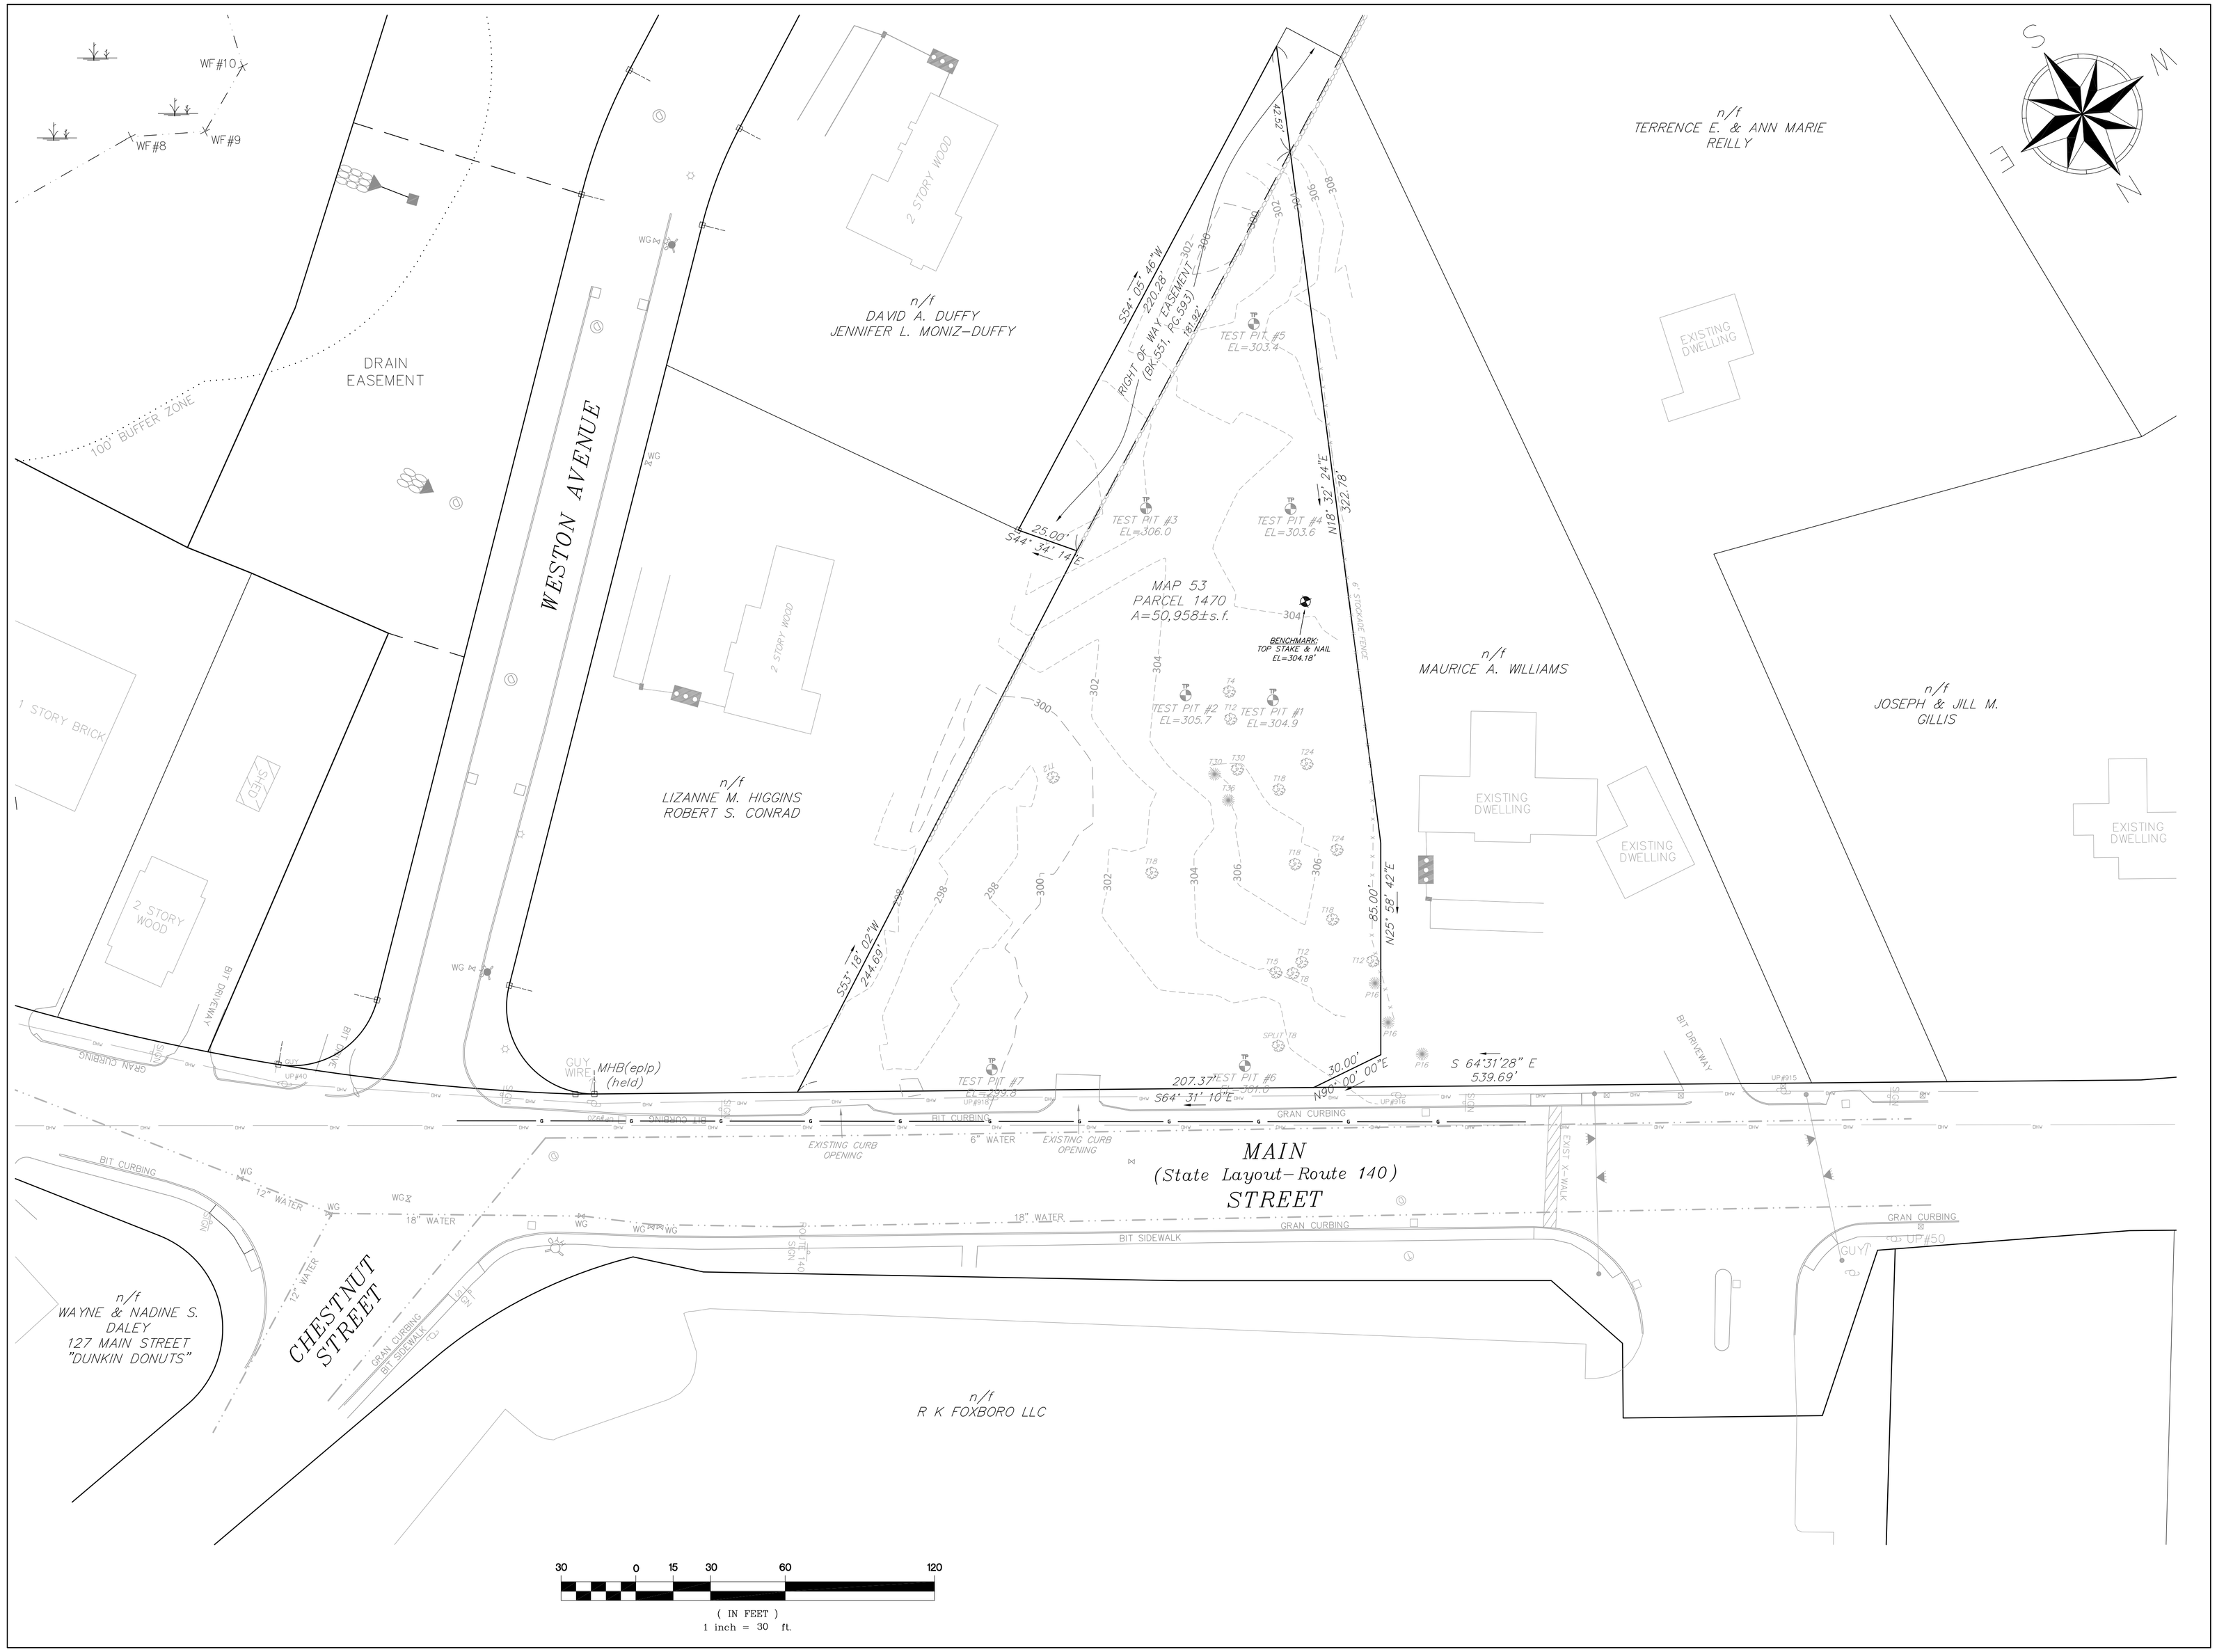

PROJECT:

HIGHLAND RIDGE

144 MAIN STREET
FOXBOROUGH,
MA 02035

OWNER:

144 MAIN
STREET, LLC
7 BRISTOL LANE
FOXBOROUGH,
MA 02035

Bay Colony Group, Inc.
Professional Civil Engineers &
Professional Land Surveyors

FOUR SCHOOL STREET
P.O. BOX 9136
FOXBOROUGH, MA 02035
508-543-3939

STAMP

COMMONWEALTH OF MASSACHUSETTS
RICHARD J. LEGIE
No. 38384
REGISTERED PROFESSIONAL LAND SURVEYOR

DRAWING TITLE

Existing Conditions

SCALE: 1" = 30'

AUGUST 7, 2015	SHEET NUMBER
12-0201C	2